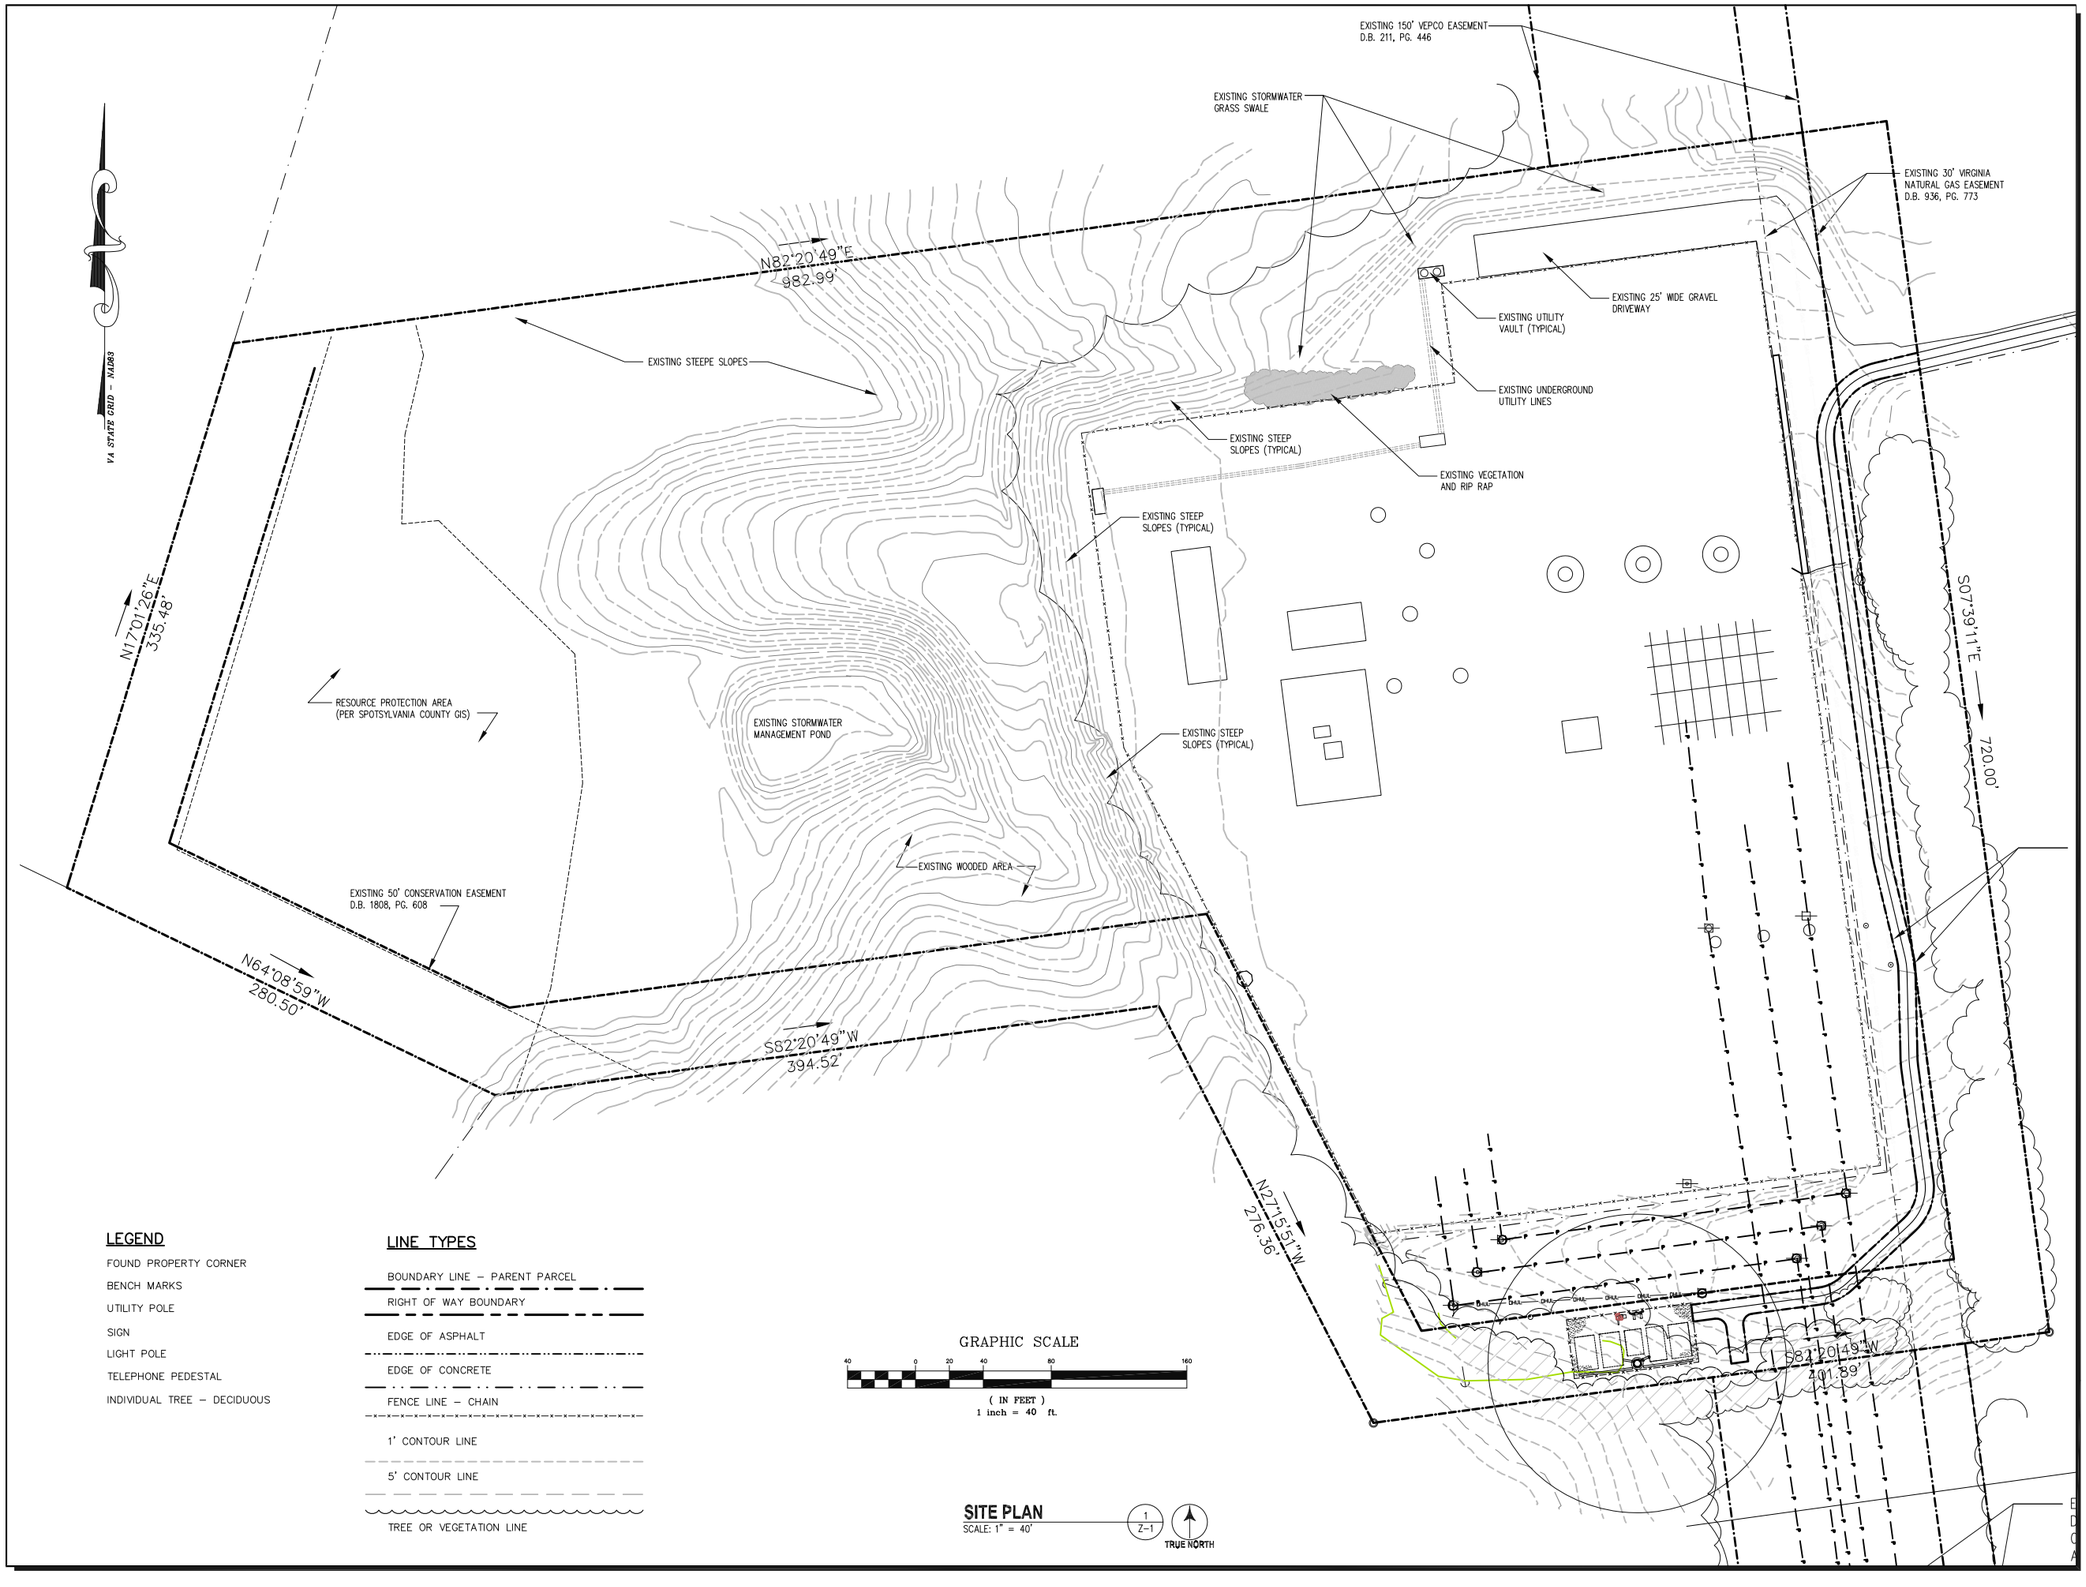

TAX MAP 21–A–93A

entrex
communication services, inc.
6600 Rockledge Drive, Suite 550
Bethesda, MD 20817
PHONE: (202)408-0960
FAX: (202)408-0961

SUBMITTALS

DATE	DESCRIPTION	REV.
09–27–17	REVIEW	

SEAL:

Milestone
COMMUNICATIONS

PROJECT NO:	1050.196
DESIGNER:	R.S.
ENGINEER:	M.M.

SCALE:
0 1/2 1
GRAPHIC SCALE IN INCHES

SPECIAL USE PERMIT

DVP CHANCELLOR SUBSTATION
11100 GORDON ROAD
FREDERICKSBURG, VA 22407

TAX MAP 21-A-93A

TITLE:

SITE PLAN

SHEET NUMBER:

Z-1