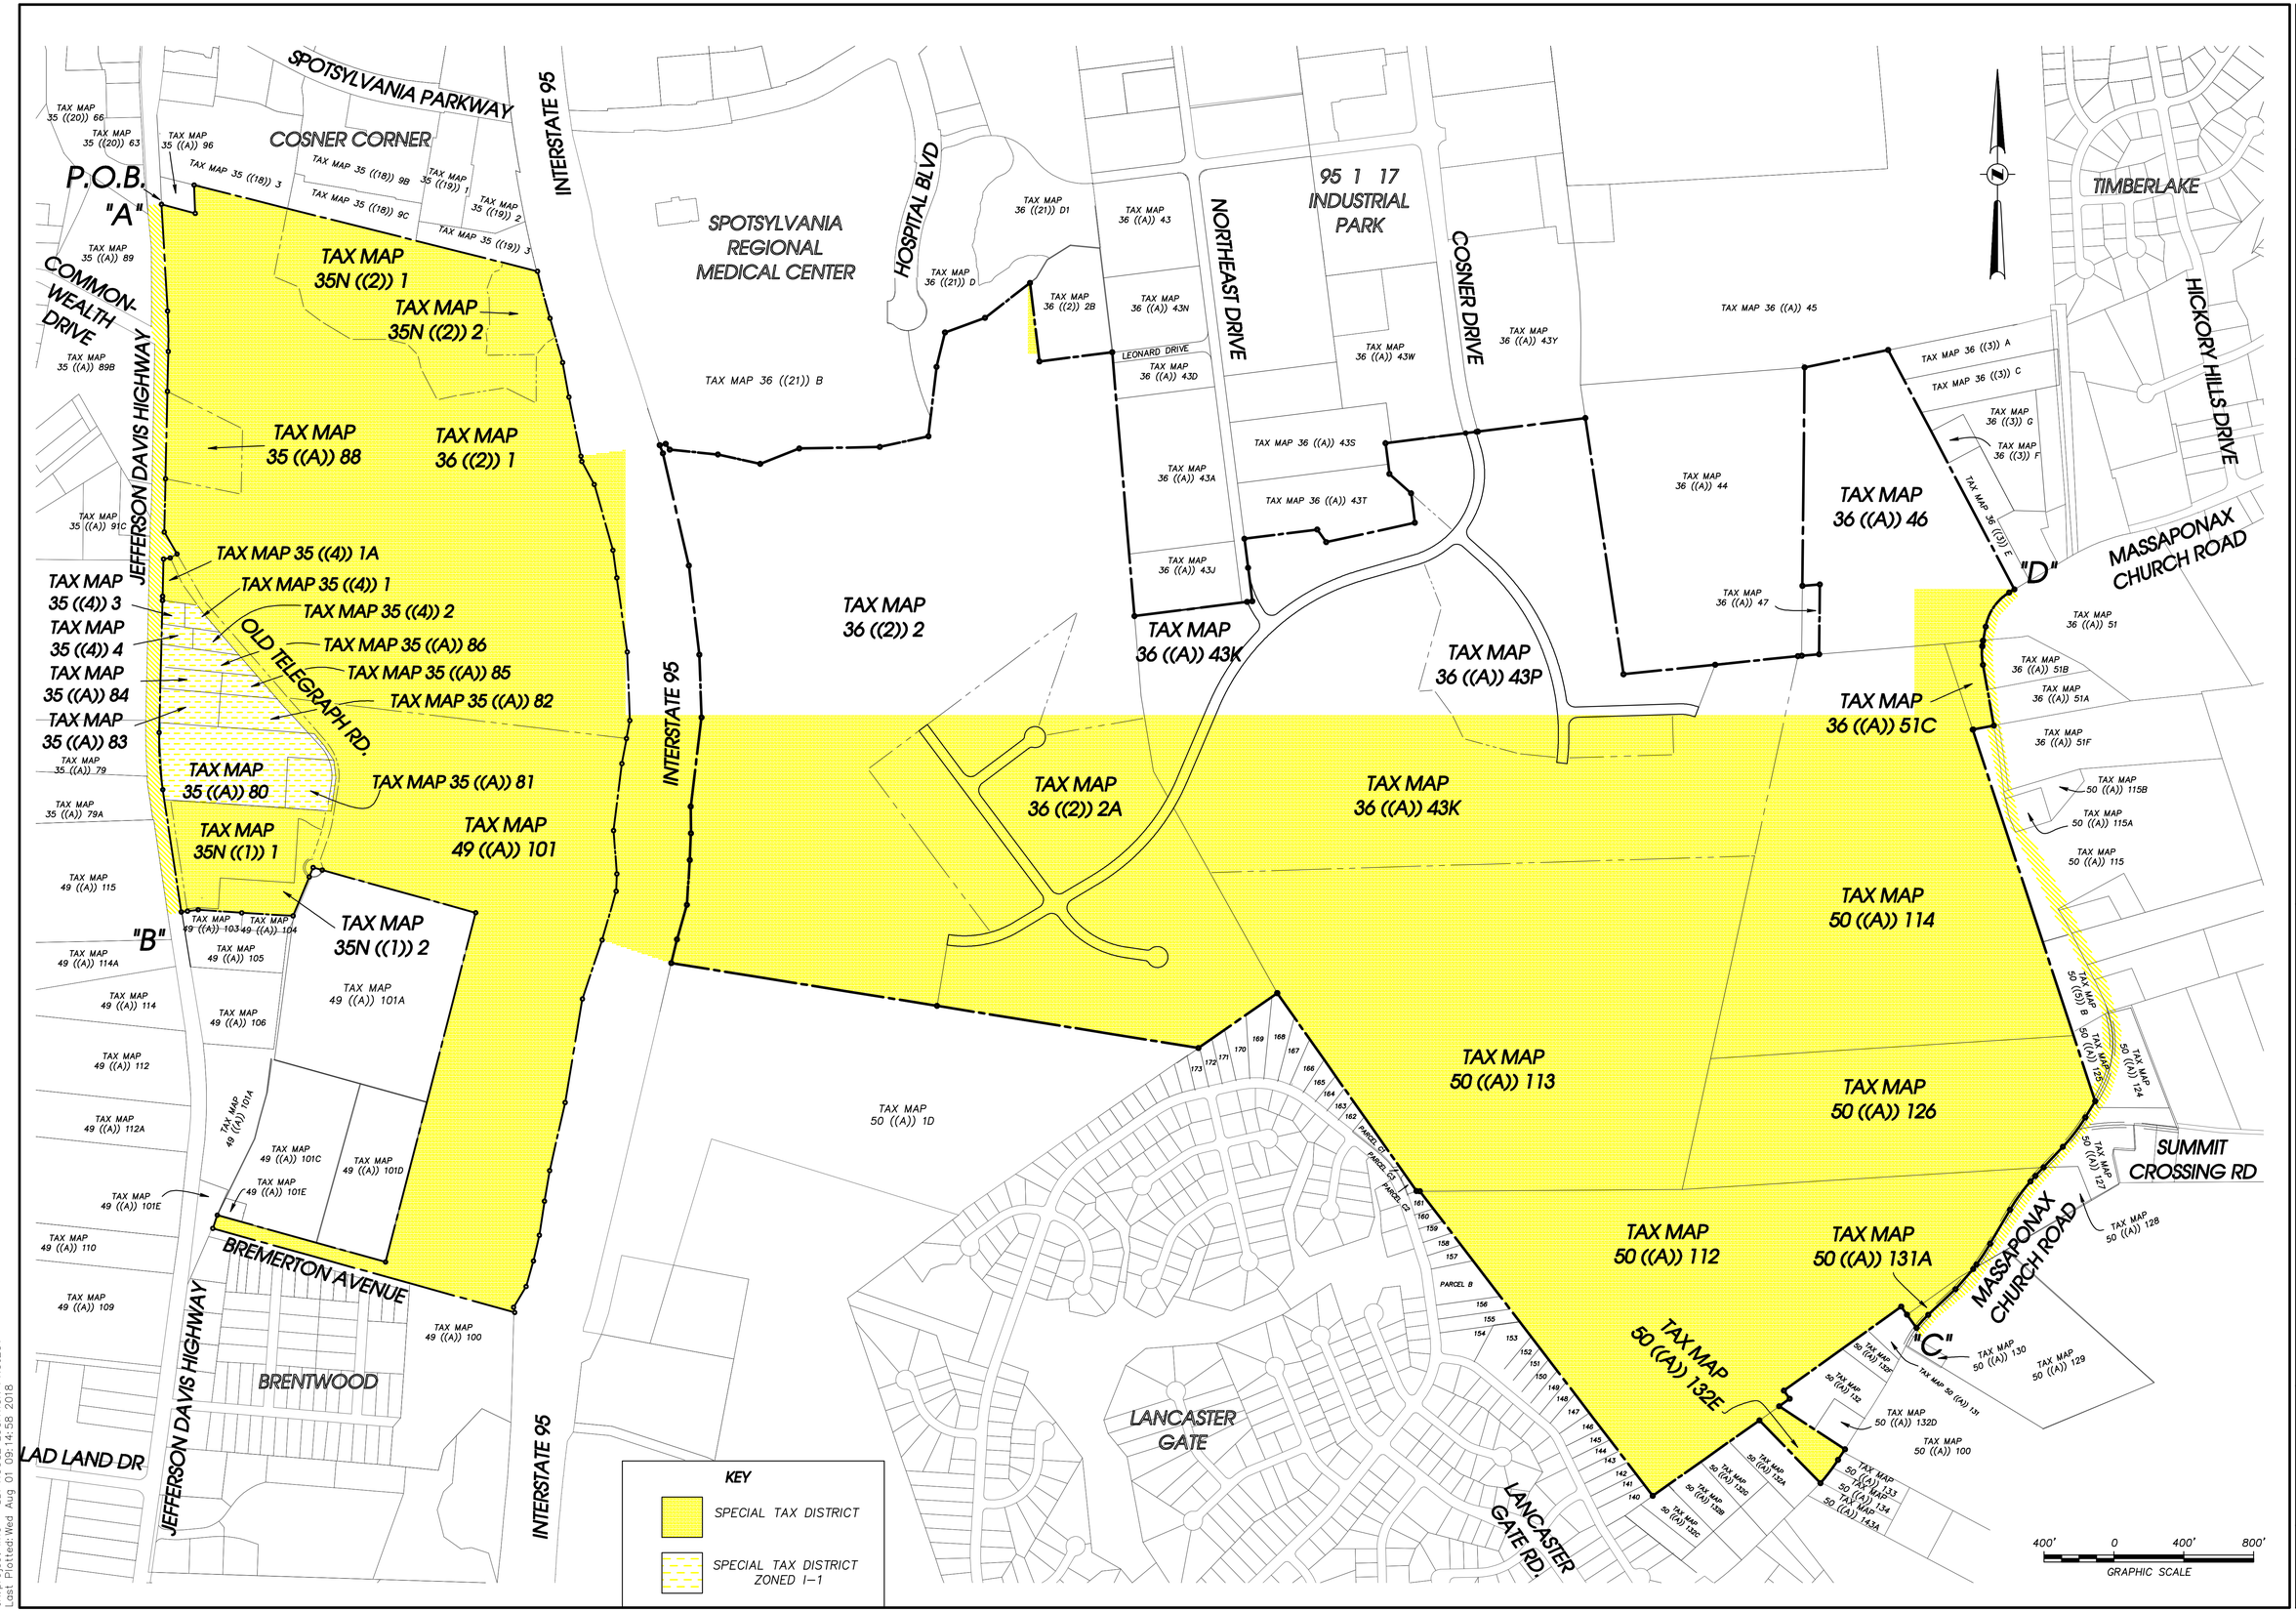

P:\Active Jobs\SP Special Service District Task #18-2 18-SP-0082\CAD\Survey\Exhibit\18-SP-0082V-EPL.pro
JN:project info - SDI HOUSE LOCATION PROJECT
Last Plotted:Wed Aug 01 09:14:35 2018

DATE	REVISIONS

SDI SULLIVAN DONAHOE & INGALLS
ENGINEERS, LAND PLANNERS & SURVEYORS
P. O. BOX 614
10720 COLUMBIA DRIVE
FREDERICKSBURG, VIRGINIA 22404
TELEPHONE 540-898-5878

SPECIAL TAX DISTRICT BOUNDARY MAP

SPOTSYLVANIA COUNTY, VIRGINIA

DES.	N/A
DRAWN	SBN
APP	EVS
JOB NO.	18-SP-0082
DATE	8/1/2018
SCALE	1"=400'

SHEET 1 OF 1 SHEETS