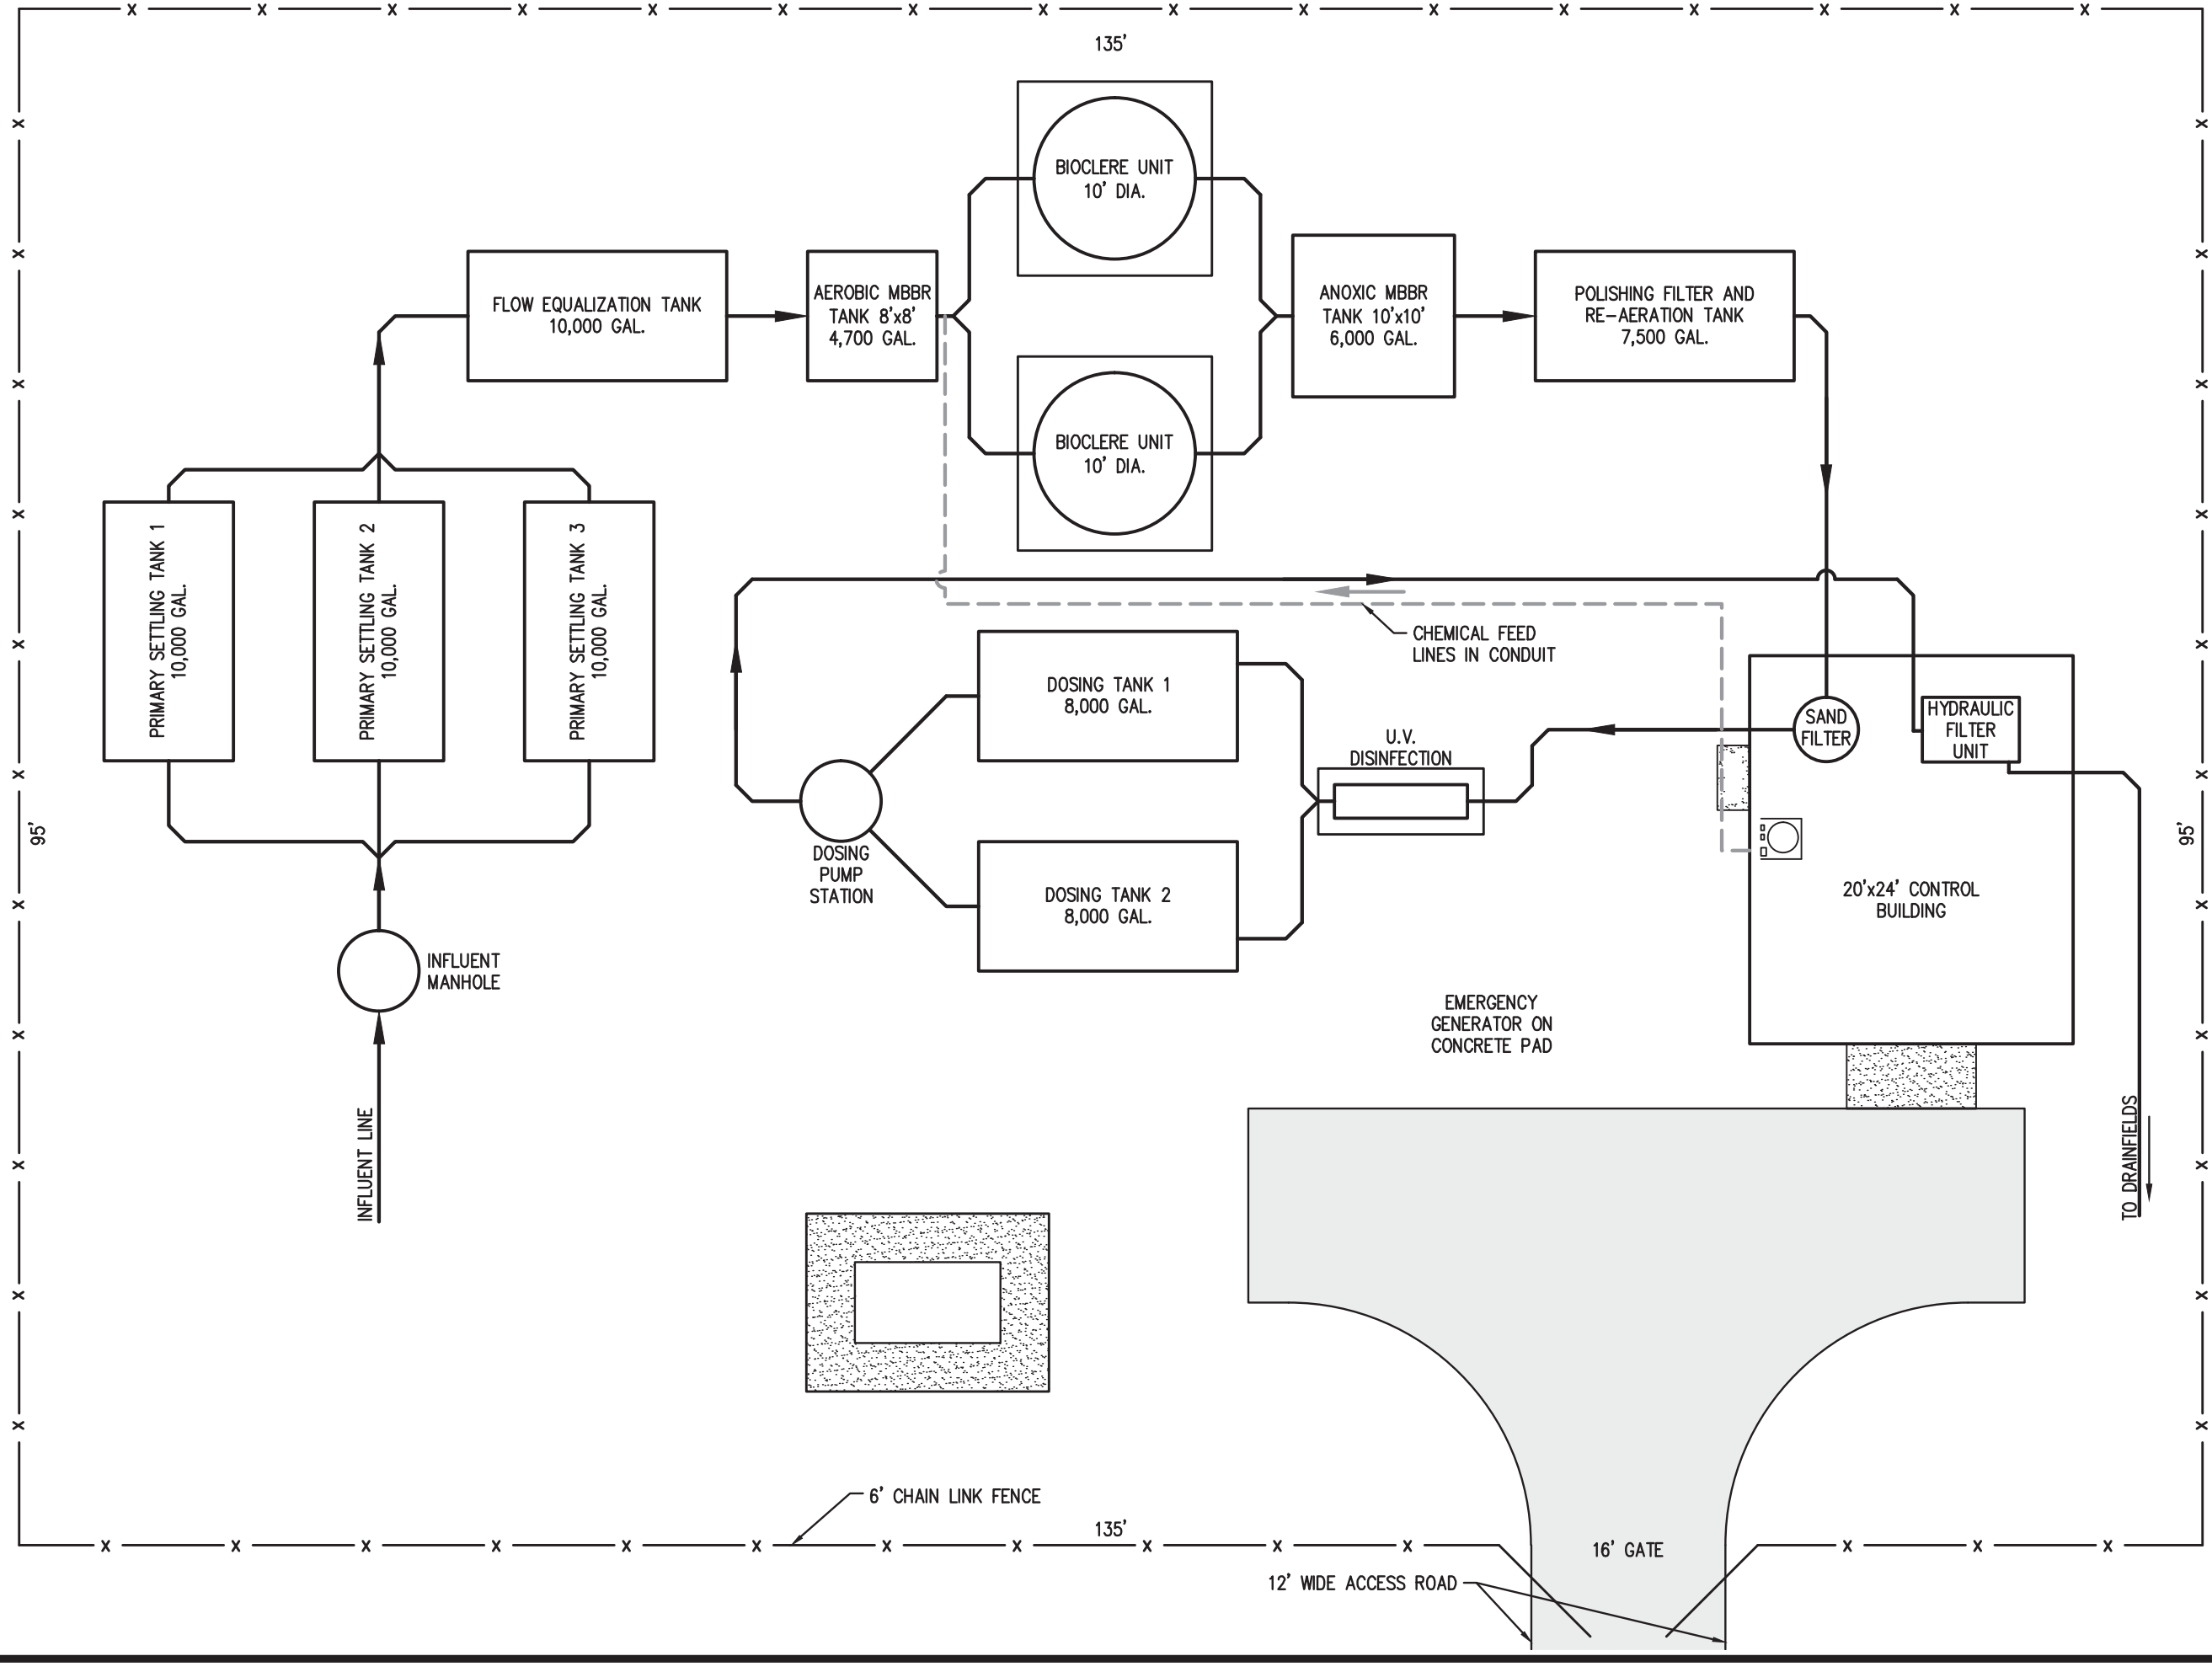

Bowman CONSULTING

Bowman Consulting Group, Ltd.
460 McLaws Circle
Suite 210
Williamsburg, Virginia 23185

Phone: (757) 229-1776
Fax: (757) 229-4683
www.bowmanconsulting.com
© Bowman Consulting Group, Ltd.

PRELIMINARY SITE LAYOUT
TOWNS AT POINT SEANNA
WASTEWATER TREATMENT SYSTEM

KDO	DWD	KMB
DESIGN	DRAWN	CHKD

SCALE H: 1"=10'
V: N/A

JOB No. 6996-01-001

DATE : JAN. 16, 2015

FILE No. 6996-WWPER

SHEET 3 OF 3